Protect-All® Flooring

DETAIL FL1040

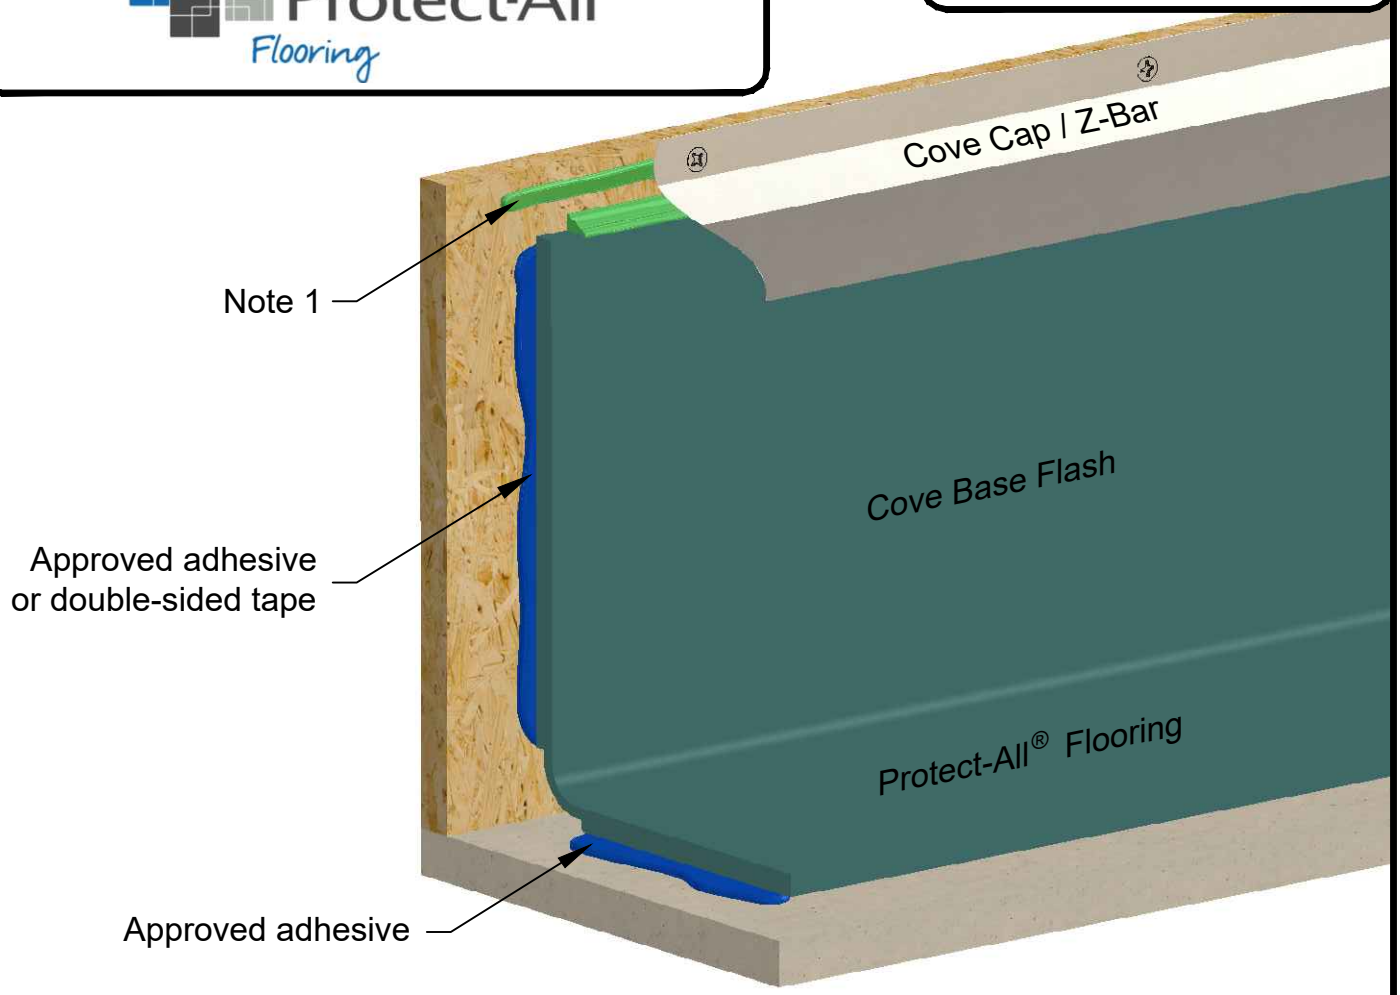



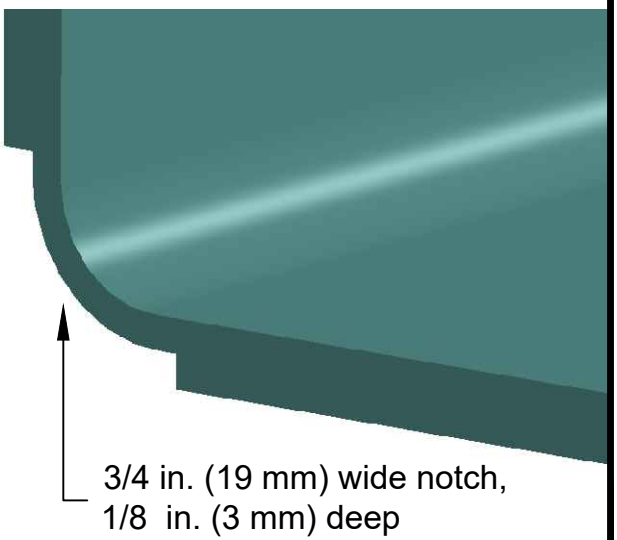

Note 1: Refer to detail FL1020 for Cove Cap / Z-Bar sealant information.

Note 2: 1/4 in. (6 mm) thick flooring cut and notched by installers from 5 ft. x 8 ft. sheets.

REVISED: N/A	COVE BASE FLASH
PREVIOUS: 06/08/2026	GENERAL DETAIL
SCALE: NONE	PROTECT-ALL FLOORING